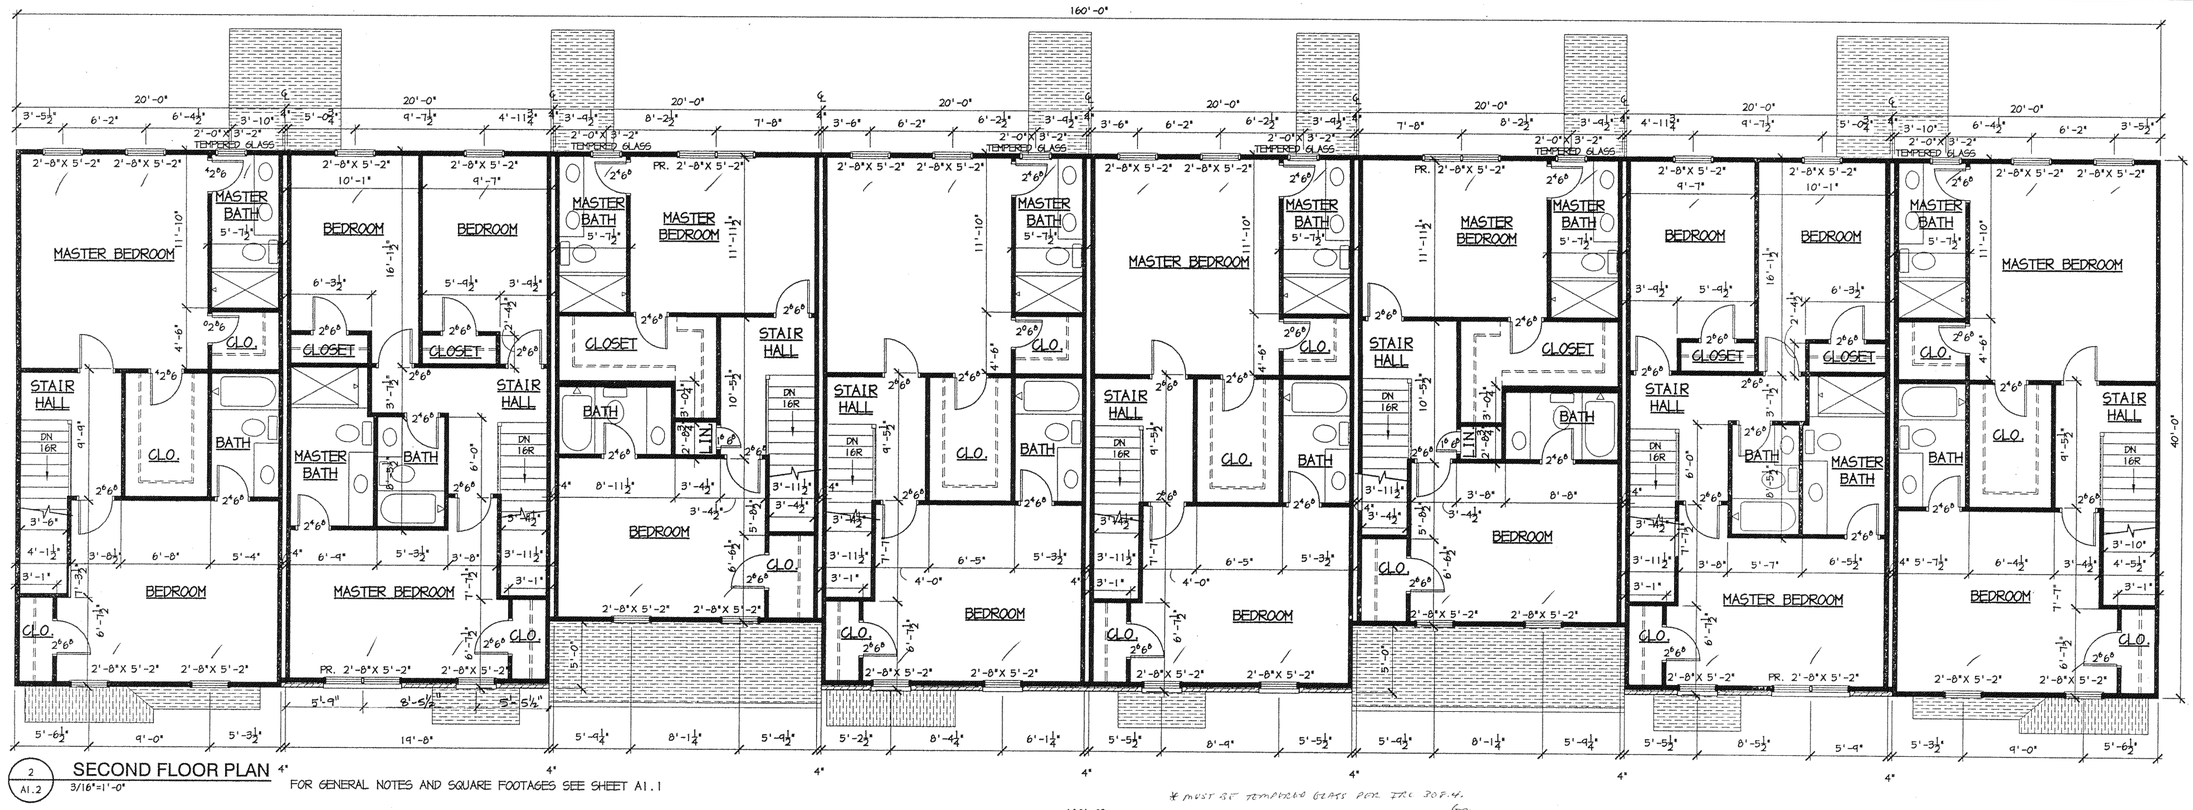

2 / A1.2 **SECOND FLOOR PLAN** 3/16"=1'-0"

FOR GENERAL NOTES AND SQUARE FOOTAGES SEE SHEET A1.1

* MUST BE TEMPERED GLASS PER IRC 308.4.

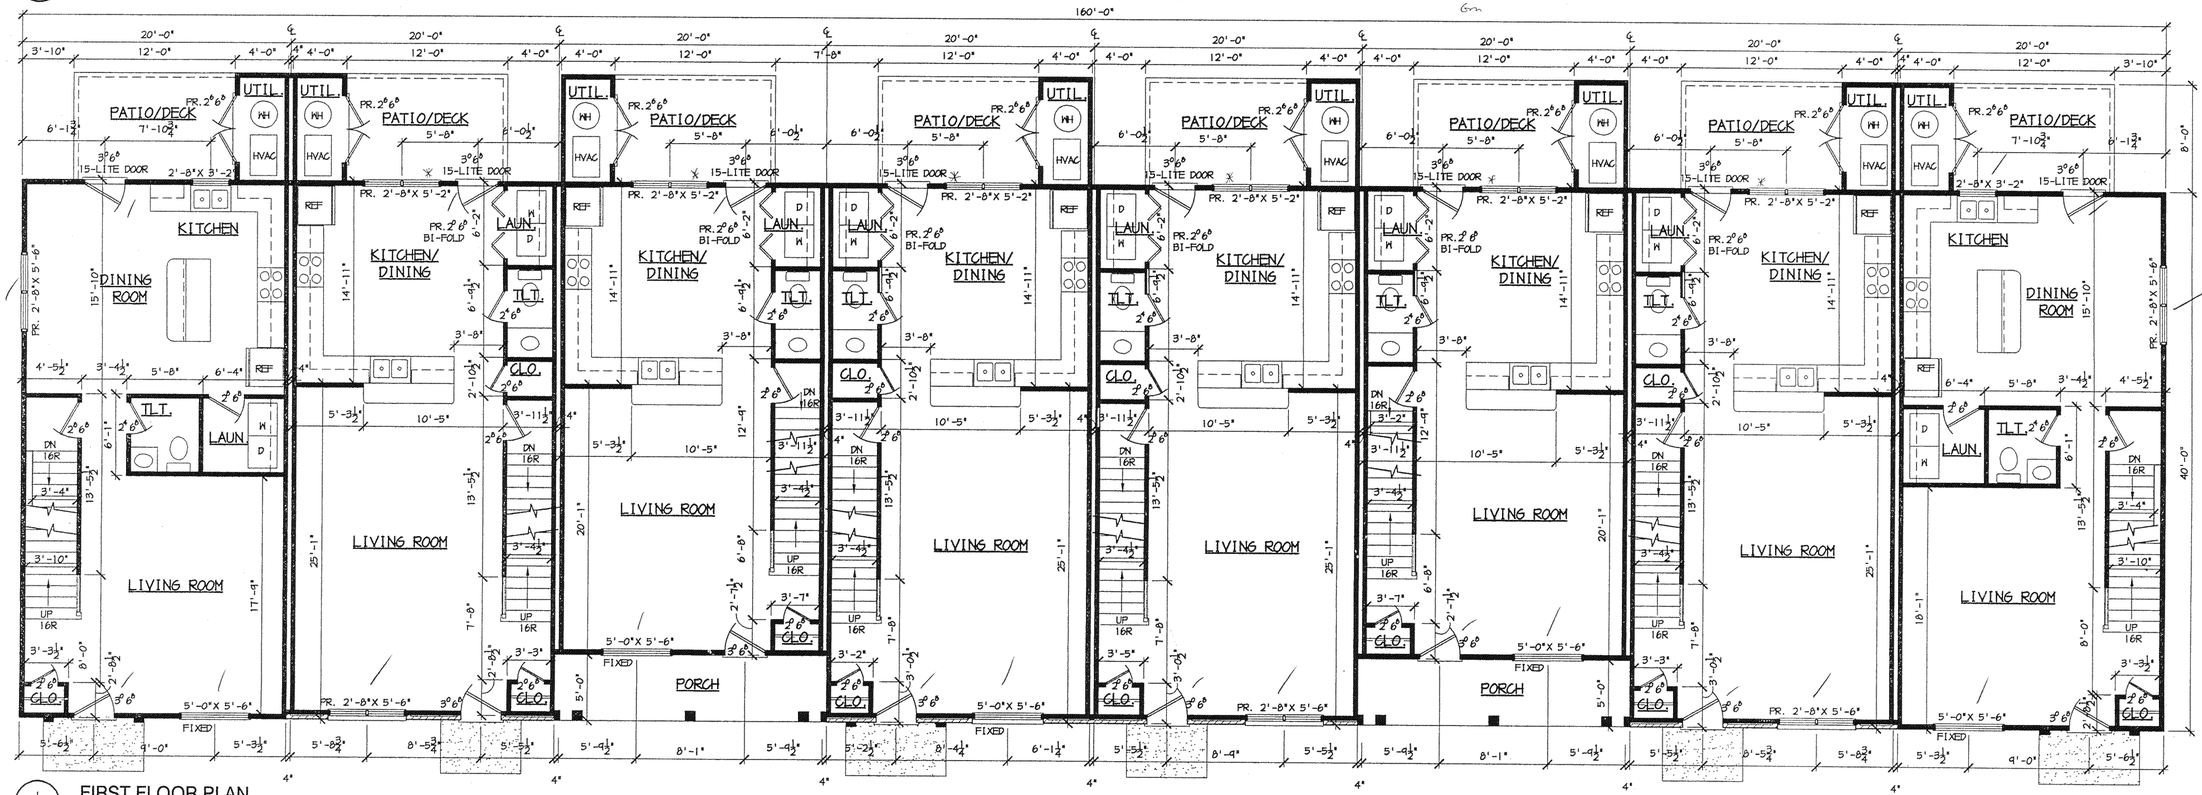

1 / A1.2 **FIRST FLOOR PLAN** 3/16"=1'-0"

FOR GENERAL NOTES AND SQUARE FOOTAGES SEE SHEET A1.1

8 UNIT TOWNHOMES

MAYBERRY HILLS DEVELOPMENT

MONETA, VA

PROJECT NO: 06100

WRITTEN DIMENSIONS ON THESE DRAWINGS SHALL TAKE PRECEDENCE OVER SCALED DIMENSIONS. CONTRACTORS SHALL VERIFY AND BE RESPONSIBLE FOR ALL DIMENSIONS AND CONDITIONS ON THE JOB AND THIS OFFICE MUST BE NOTIFIED OF ANY VARIATION FROM THE DIMENSIONS AND CONDITIONS SHOWN BY THESE DRAWINGS.

DESIGNED: SPA
DRAWN: SPA / RTJ
CHECKED: SPA
DATE: 11-01-06
REVISIONS: 01-30-07
03-08-07

FIRST & SECOND FLOOR PLANS

A1.2